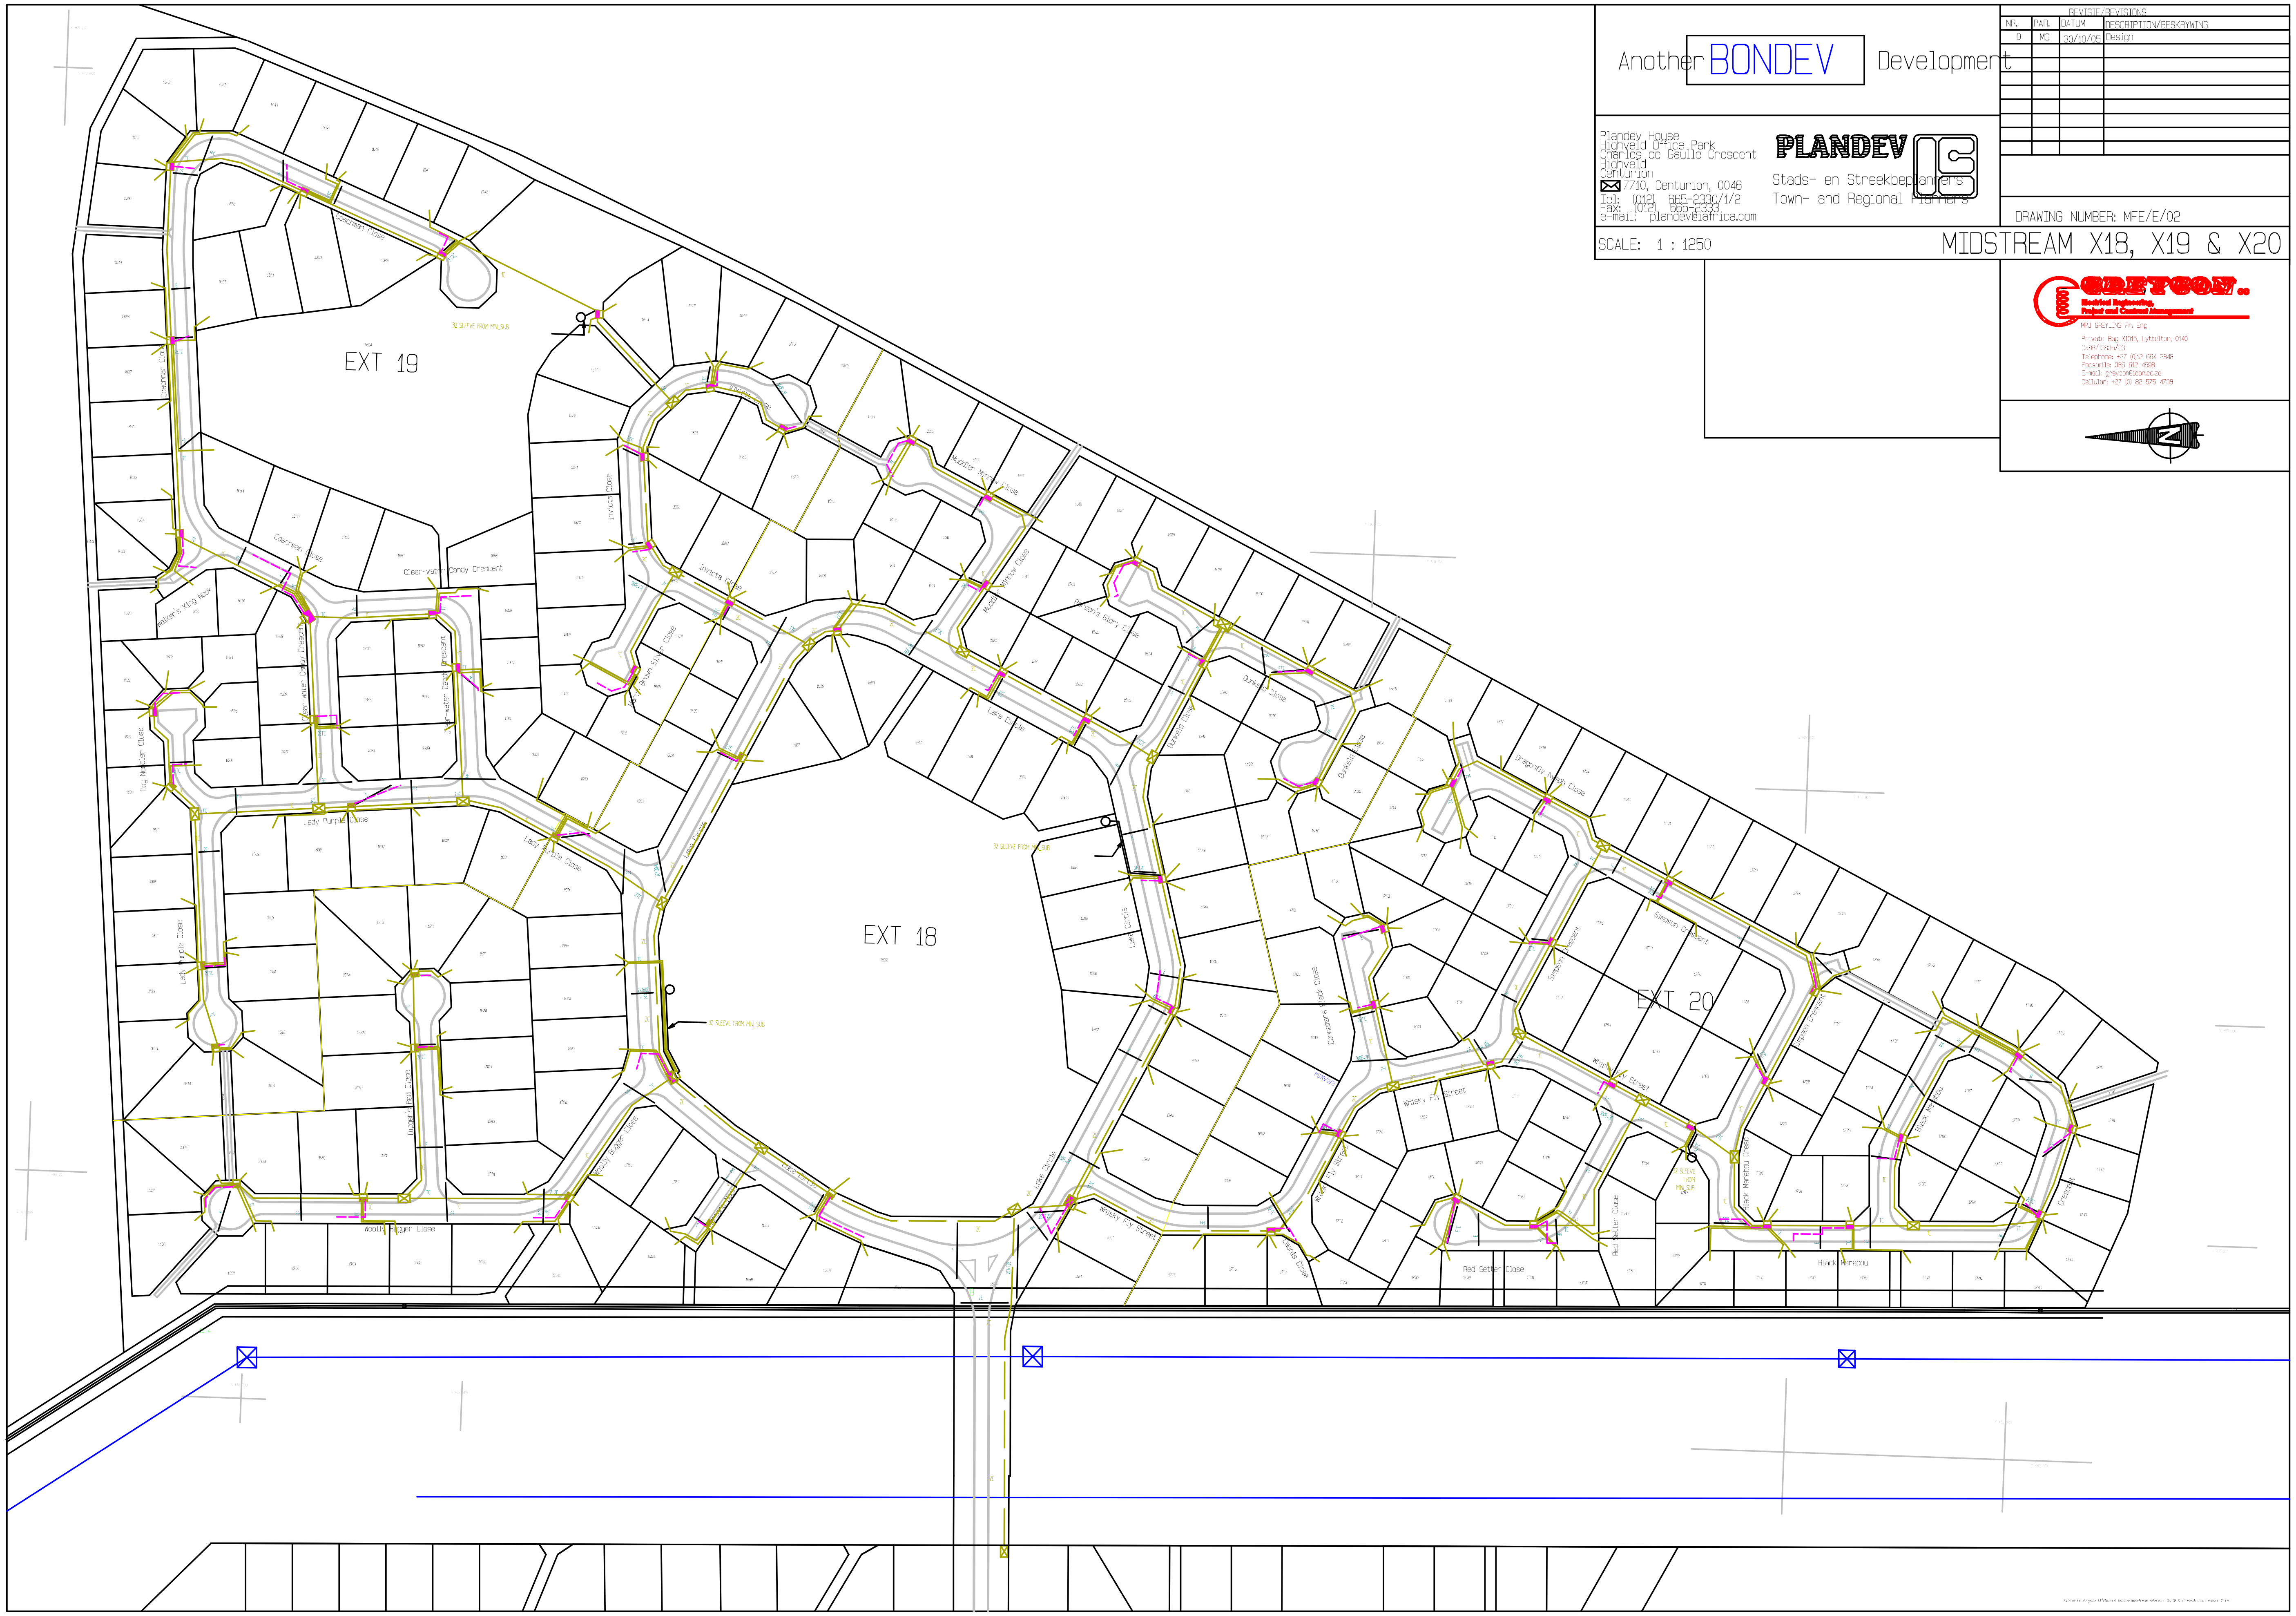


Another BONDEV Development

Plandev House
Highveld Office Park
Charles de Gaulle Crescent
Highveld
Centurion
7710, Centurion, 0046
Tel: (012) 665-2330/1/2
Fax: (012) 665-2333
e-mail: plandev@iafrica.com

PLANDEV
Stads- en Streekbeplanners
Town- and Regional Planners

REVISIE/REVISIONS

| NR. | PAR. | DATUM | DESCRIPTION/BESKRYWING |
|---|---|---|---|
| 0 | MG | 30/10/05 | Design |

DRAWING NUMBER: MFE/E/02

SCALE: 1 : 1250

MIDSTREAM X18, X19 & X20

GREYCON cc
Electrical Engineering, Project and Contract Management
MPJ GREYLING Pr. Eng
Private Bag X1015, Lyttelton, 0140
Telephone: +27 (0)12 664 2946
Facsimile: 086 612 4598
E-mail: greycon@icon.co.za
Cellular: +27 (0) 82 575 4709