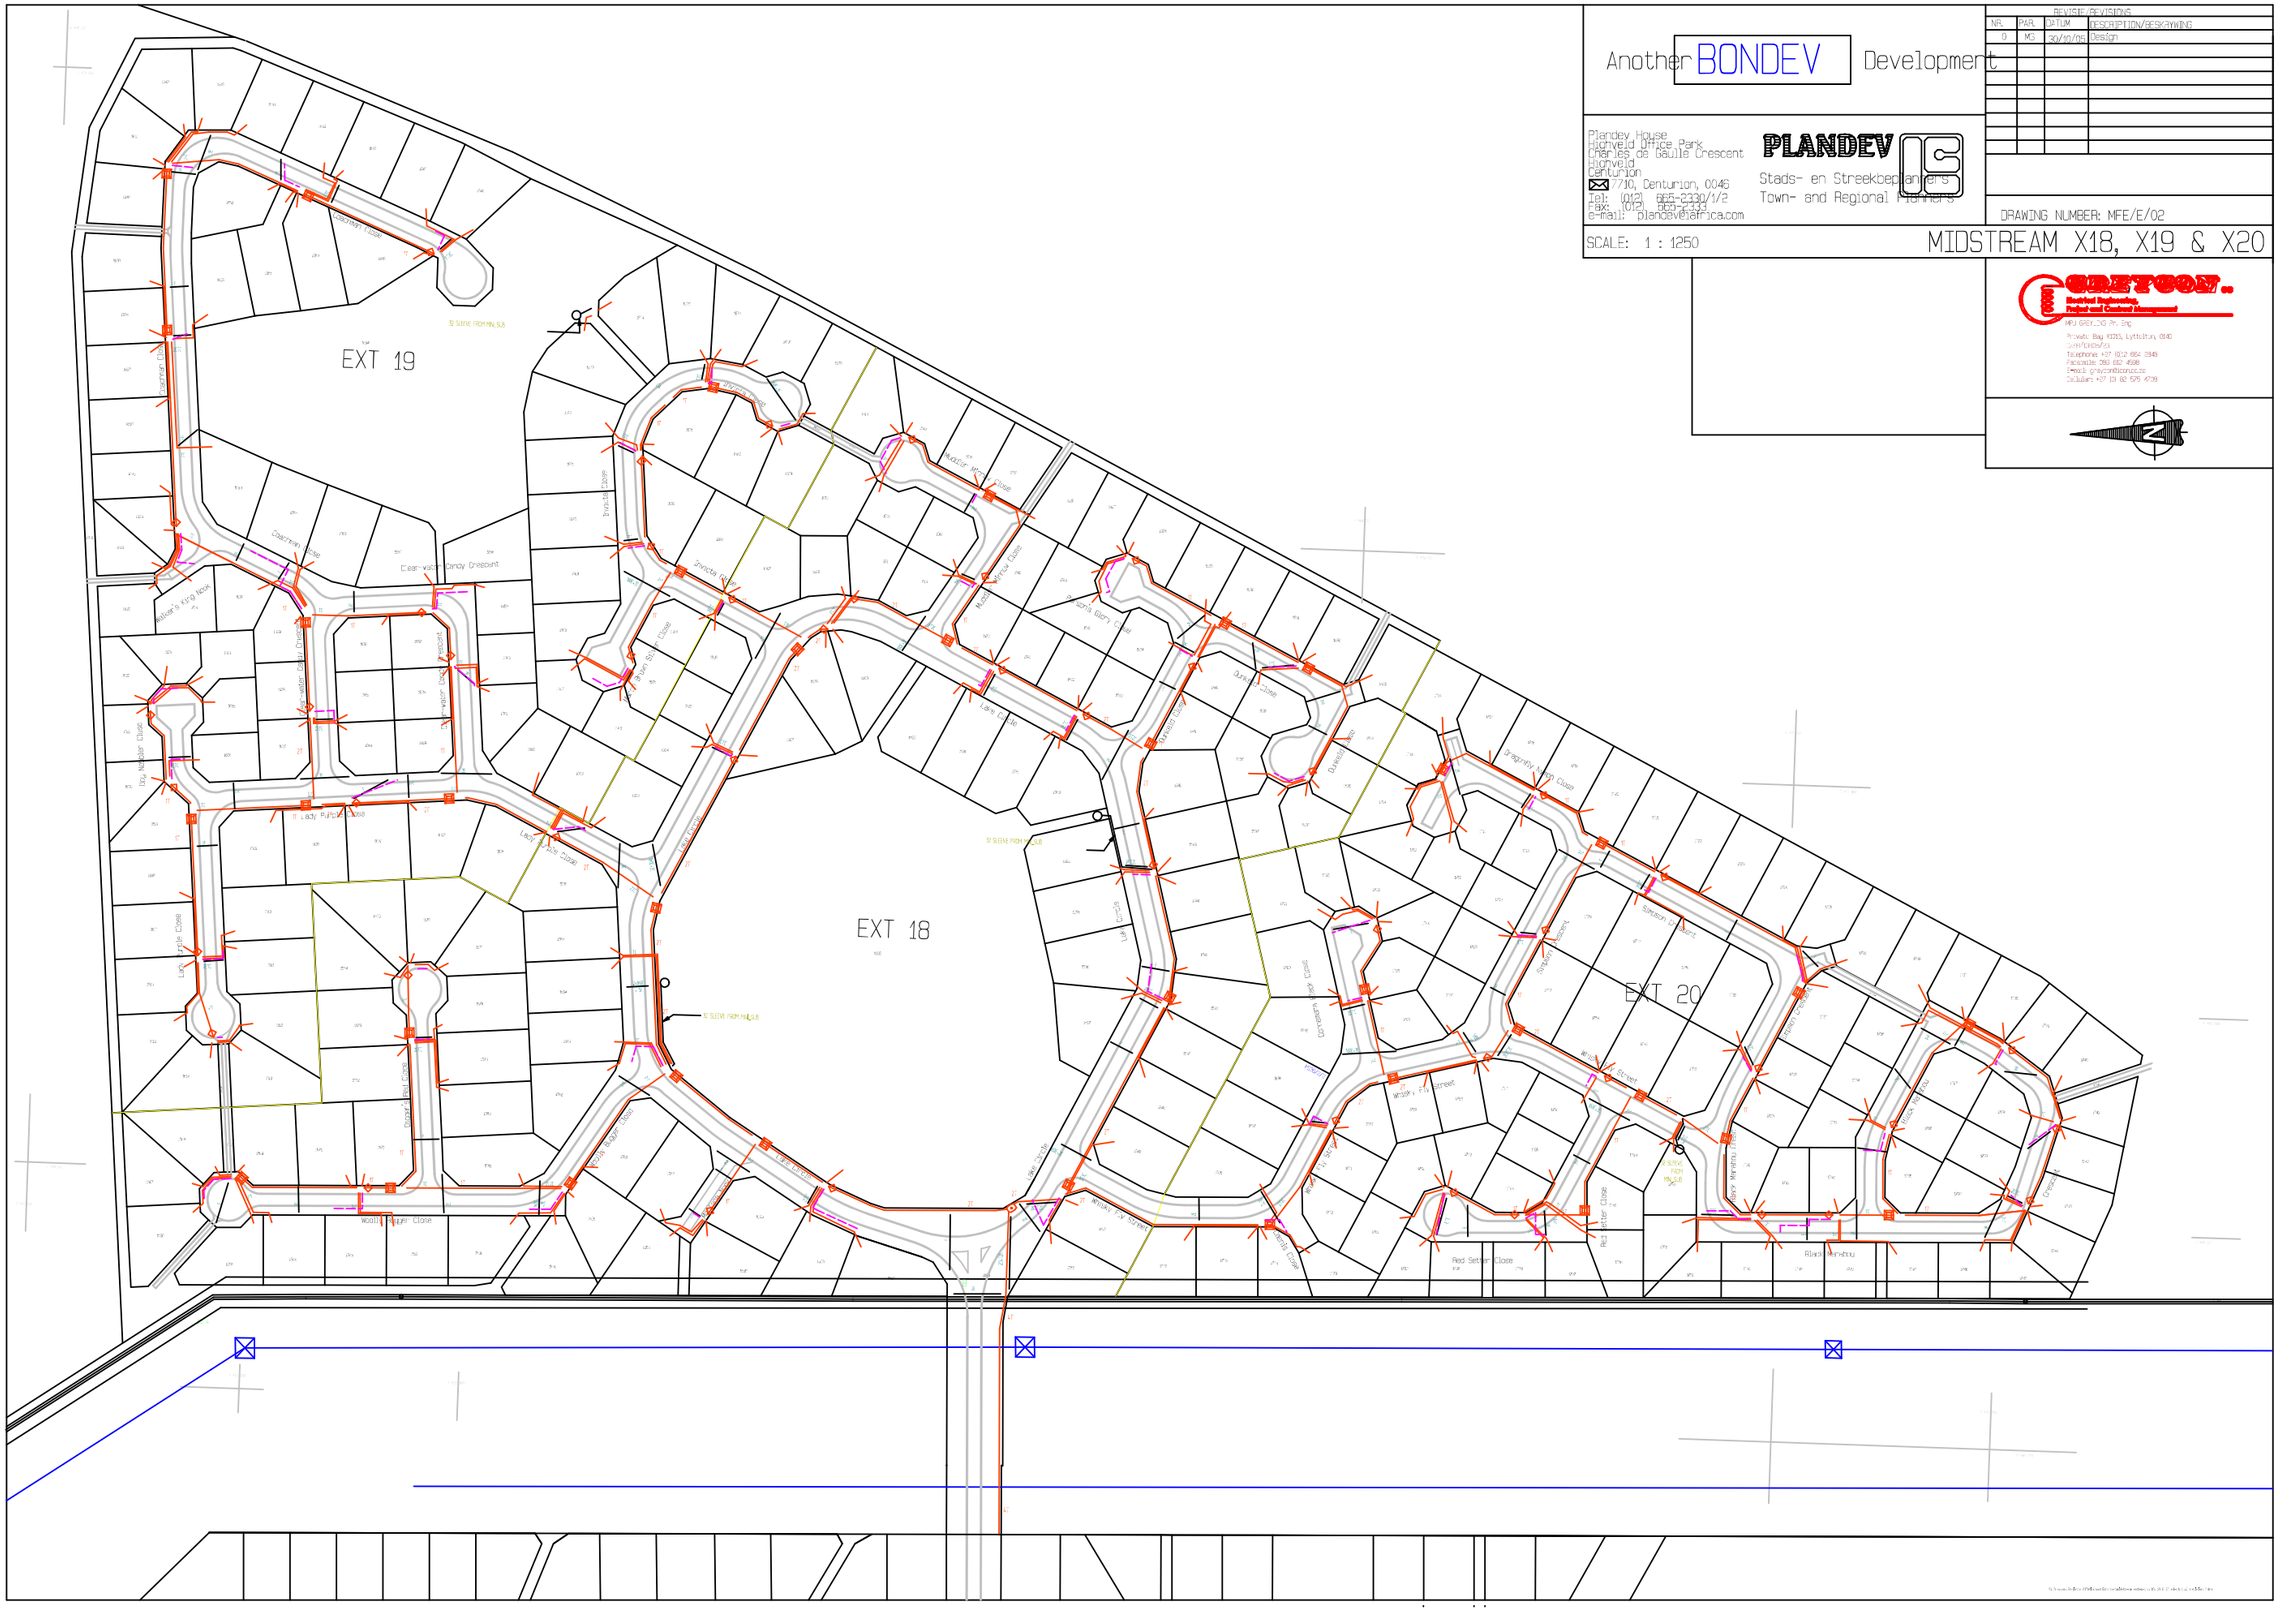

Another BONDEV Development

REVISIE/REVISIONS			
NR.	PAR.	DATUM	DESCRIPTION/BESKRYWING
0	MG	30/10/05	Design

Plandev House
Highveld Office Park
Charles de Gaulle Crescent
Highveld
Centurion
7710, Centurion, 0046
Tel: (012) 665-2330/1/2
Fax: (012) 665-2333
e-mail: plandev@iafrica.com

PLANDEV
Stads- en Streekbeplanners
Town- and Regional Planners

DRAWING NUMBER: MFE/E/02

SCALE: 1 : 1250

MIDSTREAM X18, X19 & X20

GREYCON
Electrical Engineering, Project and Contract Management
MPU GREYCON Pty. Eng
Private Bag X1015, Lyttelton, 0140
Telephone: +27 (012) 664 2848
Facsimile: 086 002 4698
E-mail: greycon@iconnect.co
Cellular: +27 (0) 82 575 4709