GREEN & OPEN AREA (OPTION 1A)

PALISADE PANEL DETAILS & BOUNDARY WALL MODULES (1785mm HIGH)

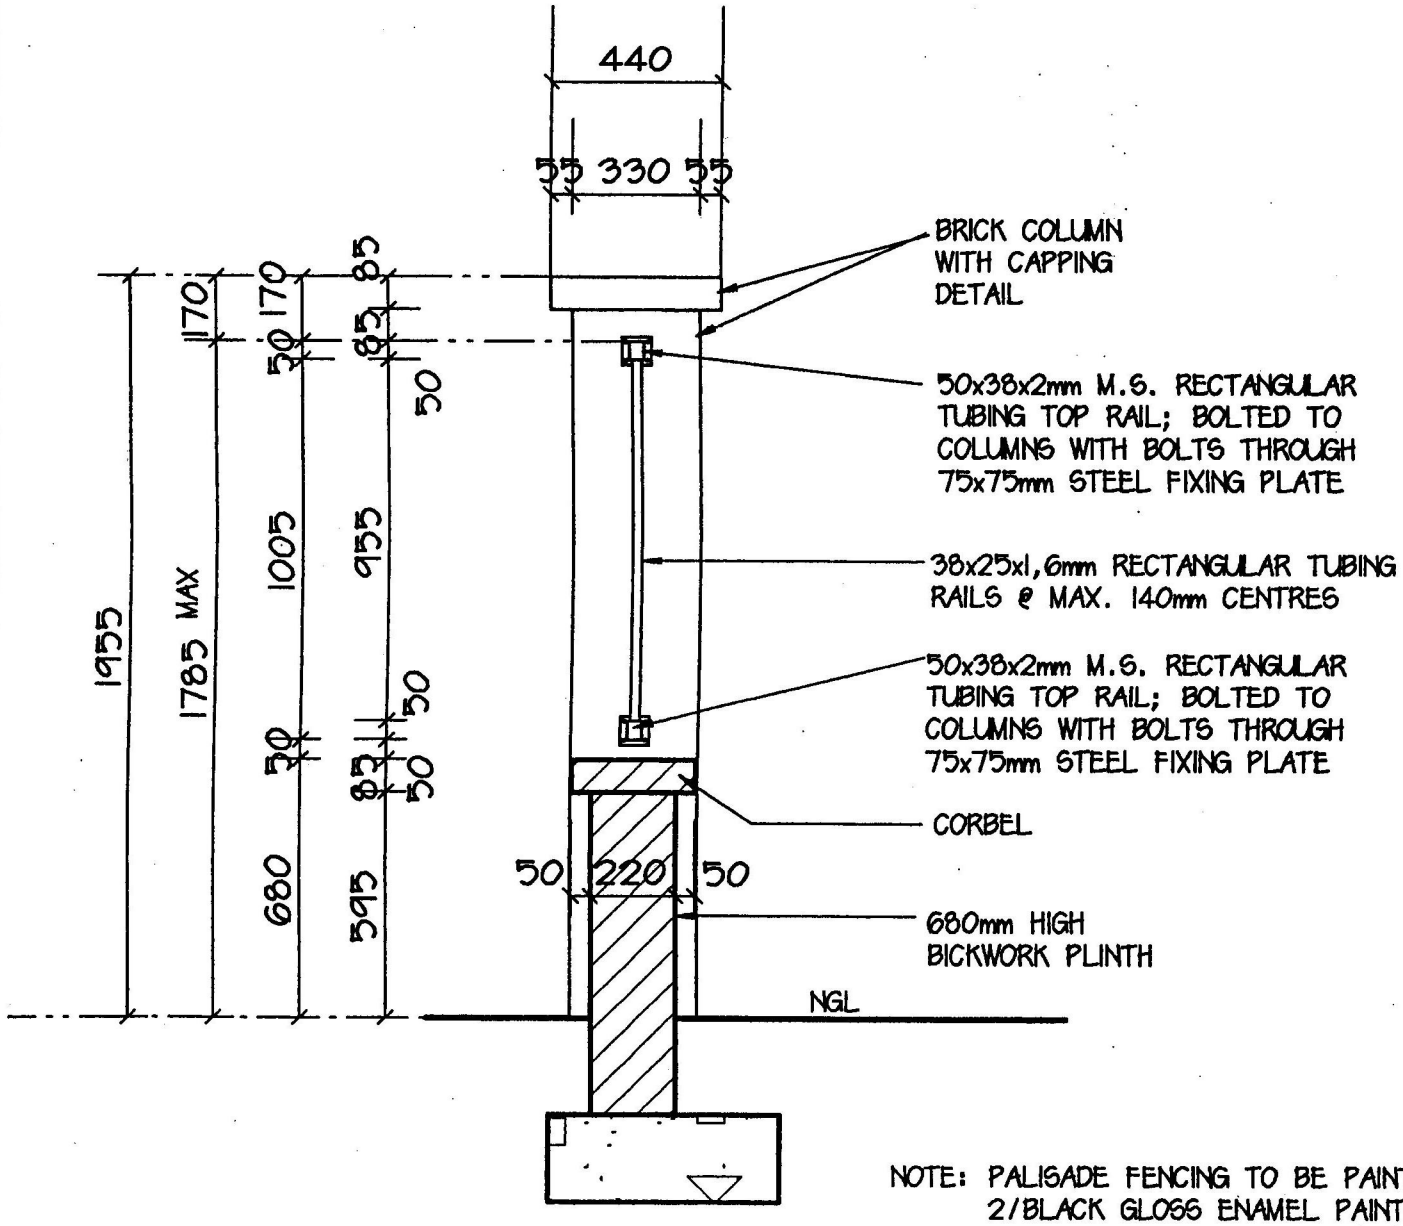

NOTE: PALISADE FENCING TO BE PAINTED 2/BLACK GLOSS ENAMEL PAINT ON EPOXY UNDERCOAT

SECTION A-A

BW2