Another BONDEV Development

Plandev House
Highveld Office Park
Charles de Gaulle Crescent
Highveld
Centurion
7710, Centurion, 0046
Tel: (012) 665-2330/1/2
Fax: (012) 665-2333
e-mail: plandev@iafrica.com

PLANDEV
Stads- en Streekbeplanners
Town- and Regional Planners

SCALE: 1 : 2 000

REVISIE/REVISIONS

NR.	PAR.	DATUM	DESCRIPTION/BESKRYWING
0	MG	12/08/05	Tender
1	MG	30/09/05	Servitudes

MIDSTREAM X15

DRAWING NUMBER: MFE/E/01
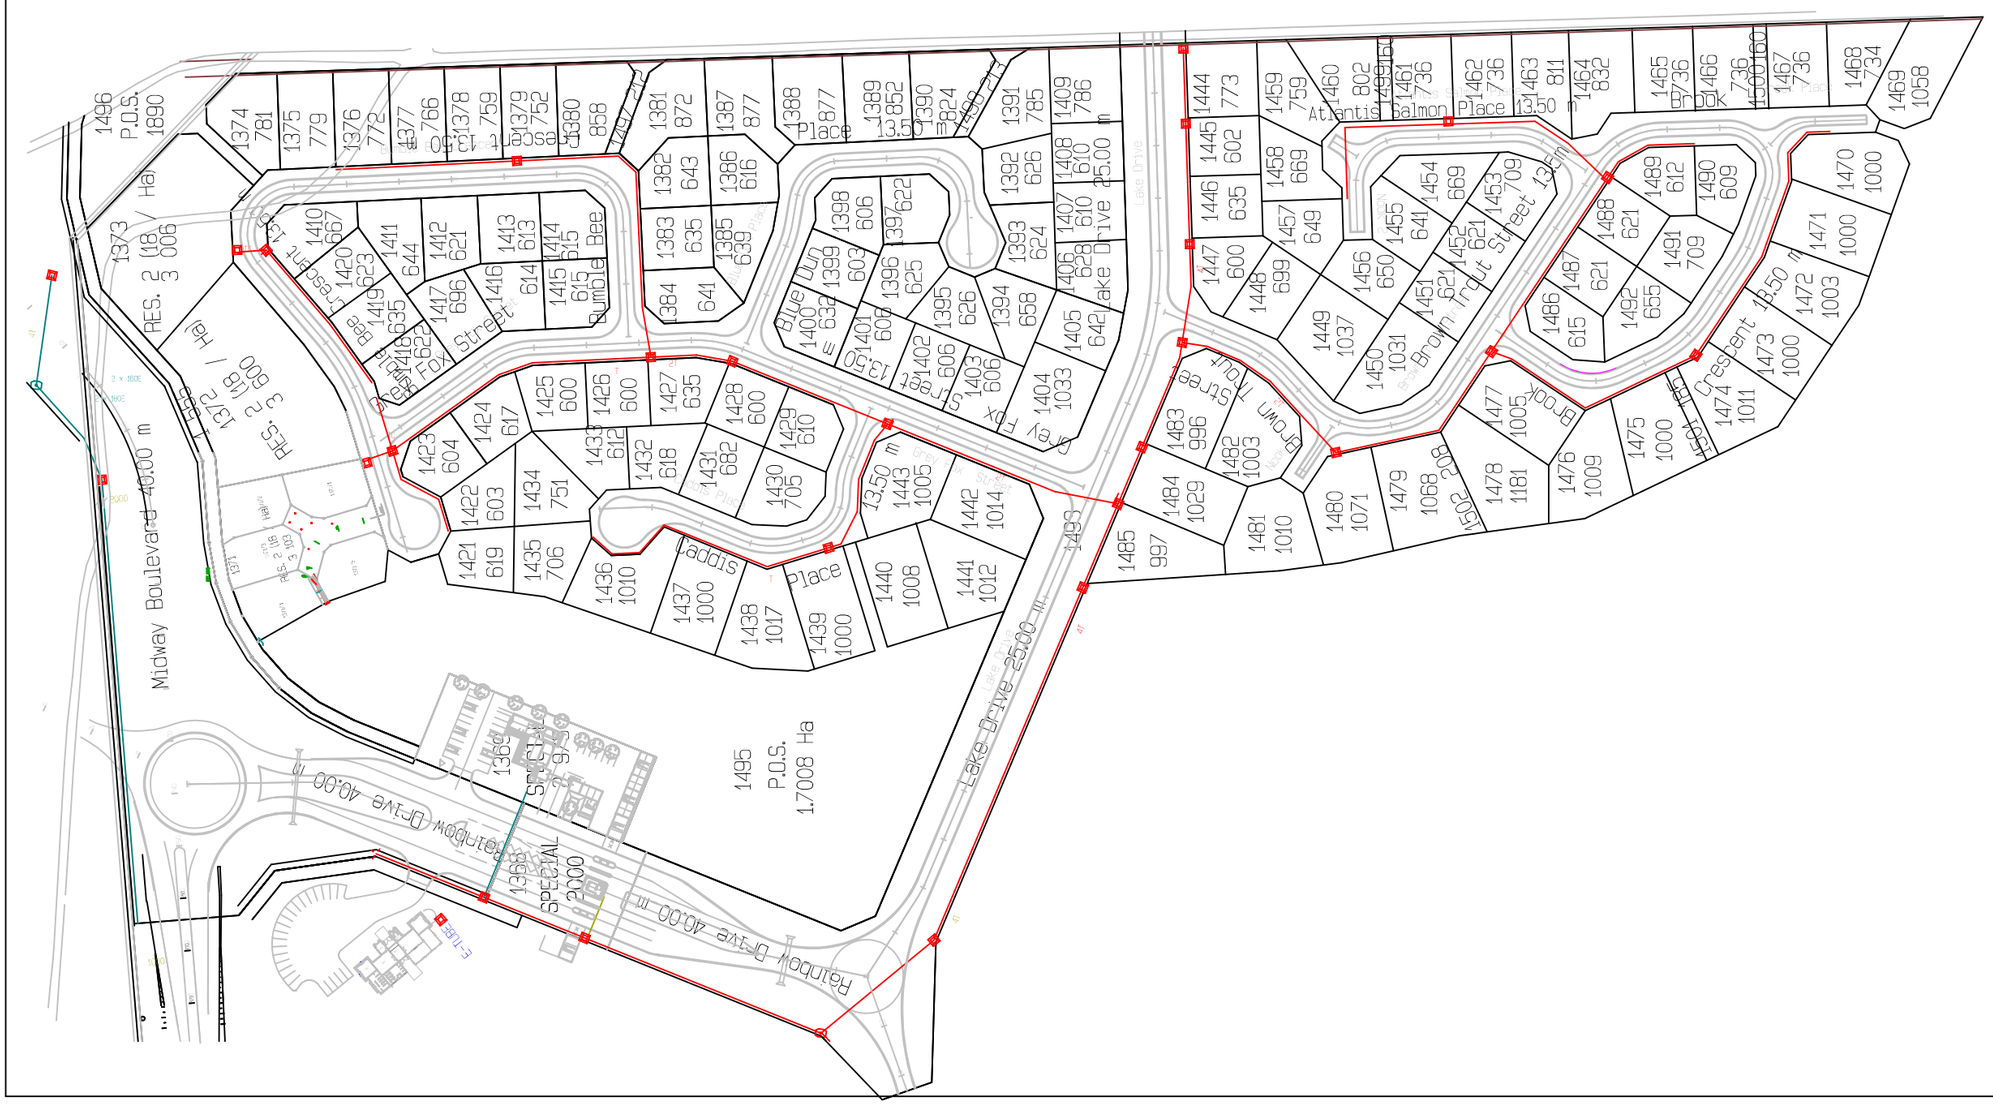
GREYCON cc
Electrical Engineering, Project and Contract Management
MPU GREYLING Pty Ltd
Private Bag X1015, Lyttelton, 0140
CK89/13826/23
Telephone: 012 664 2848
Facsimile: 086 612 4598
E-mail: greycon@icon.co.za
Cellular: 082 579 4708